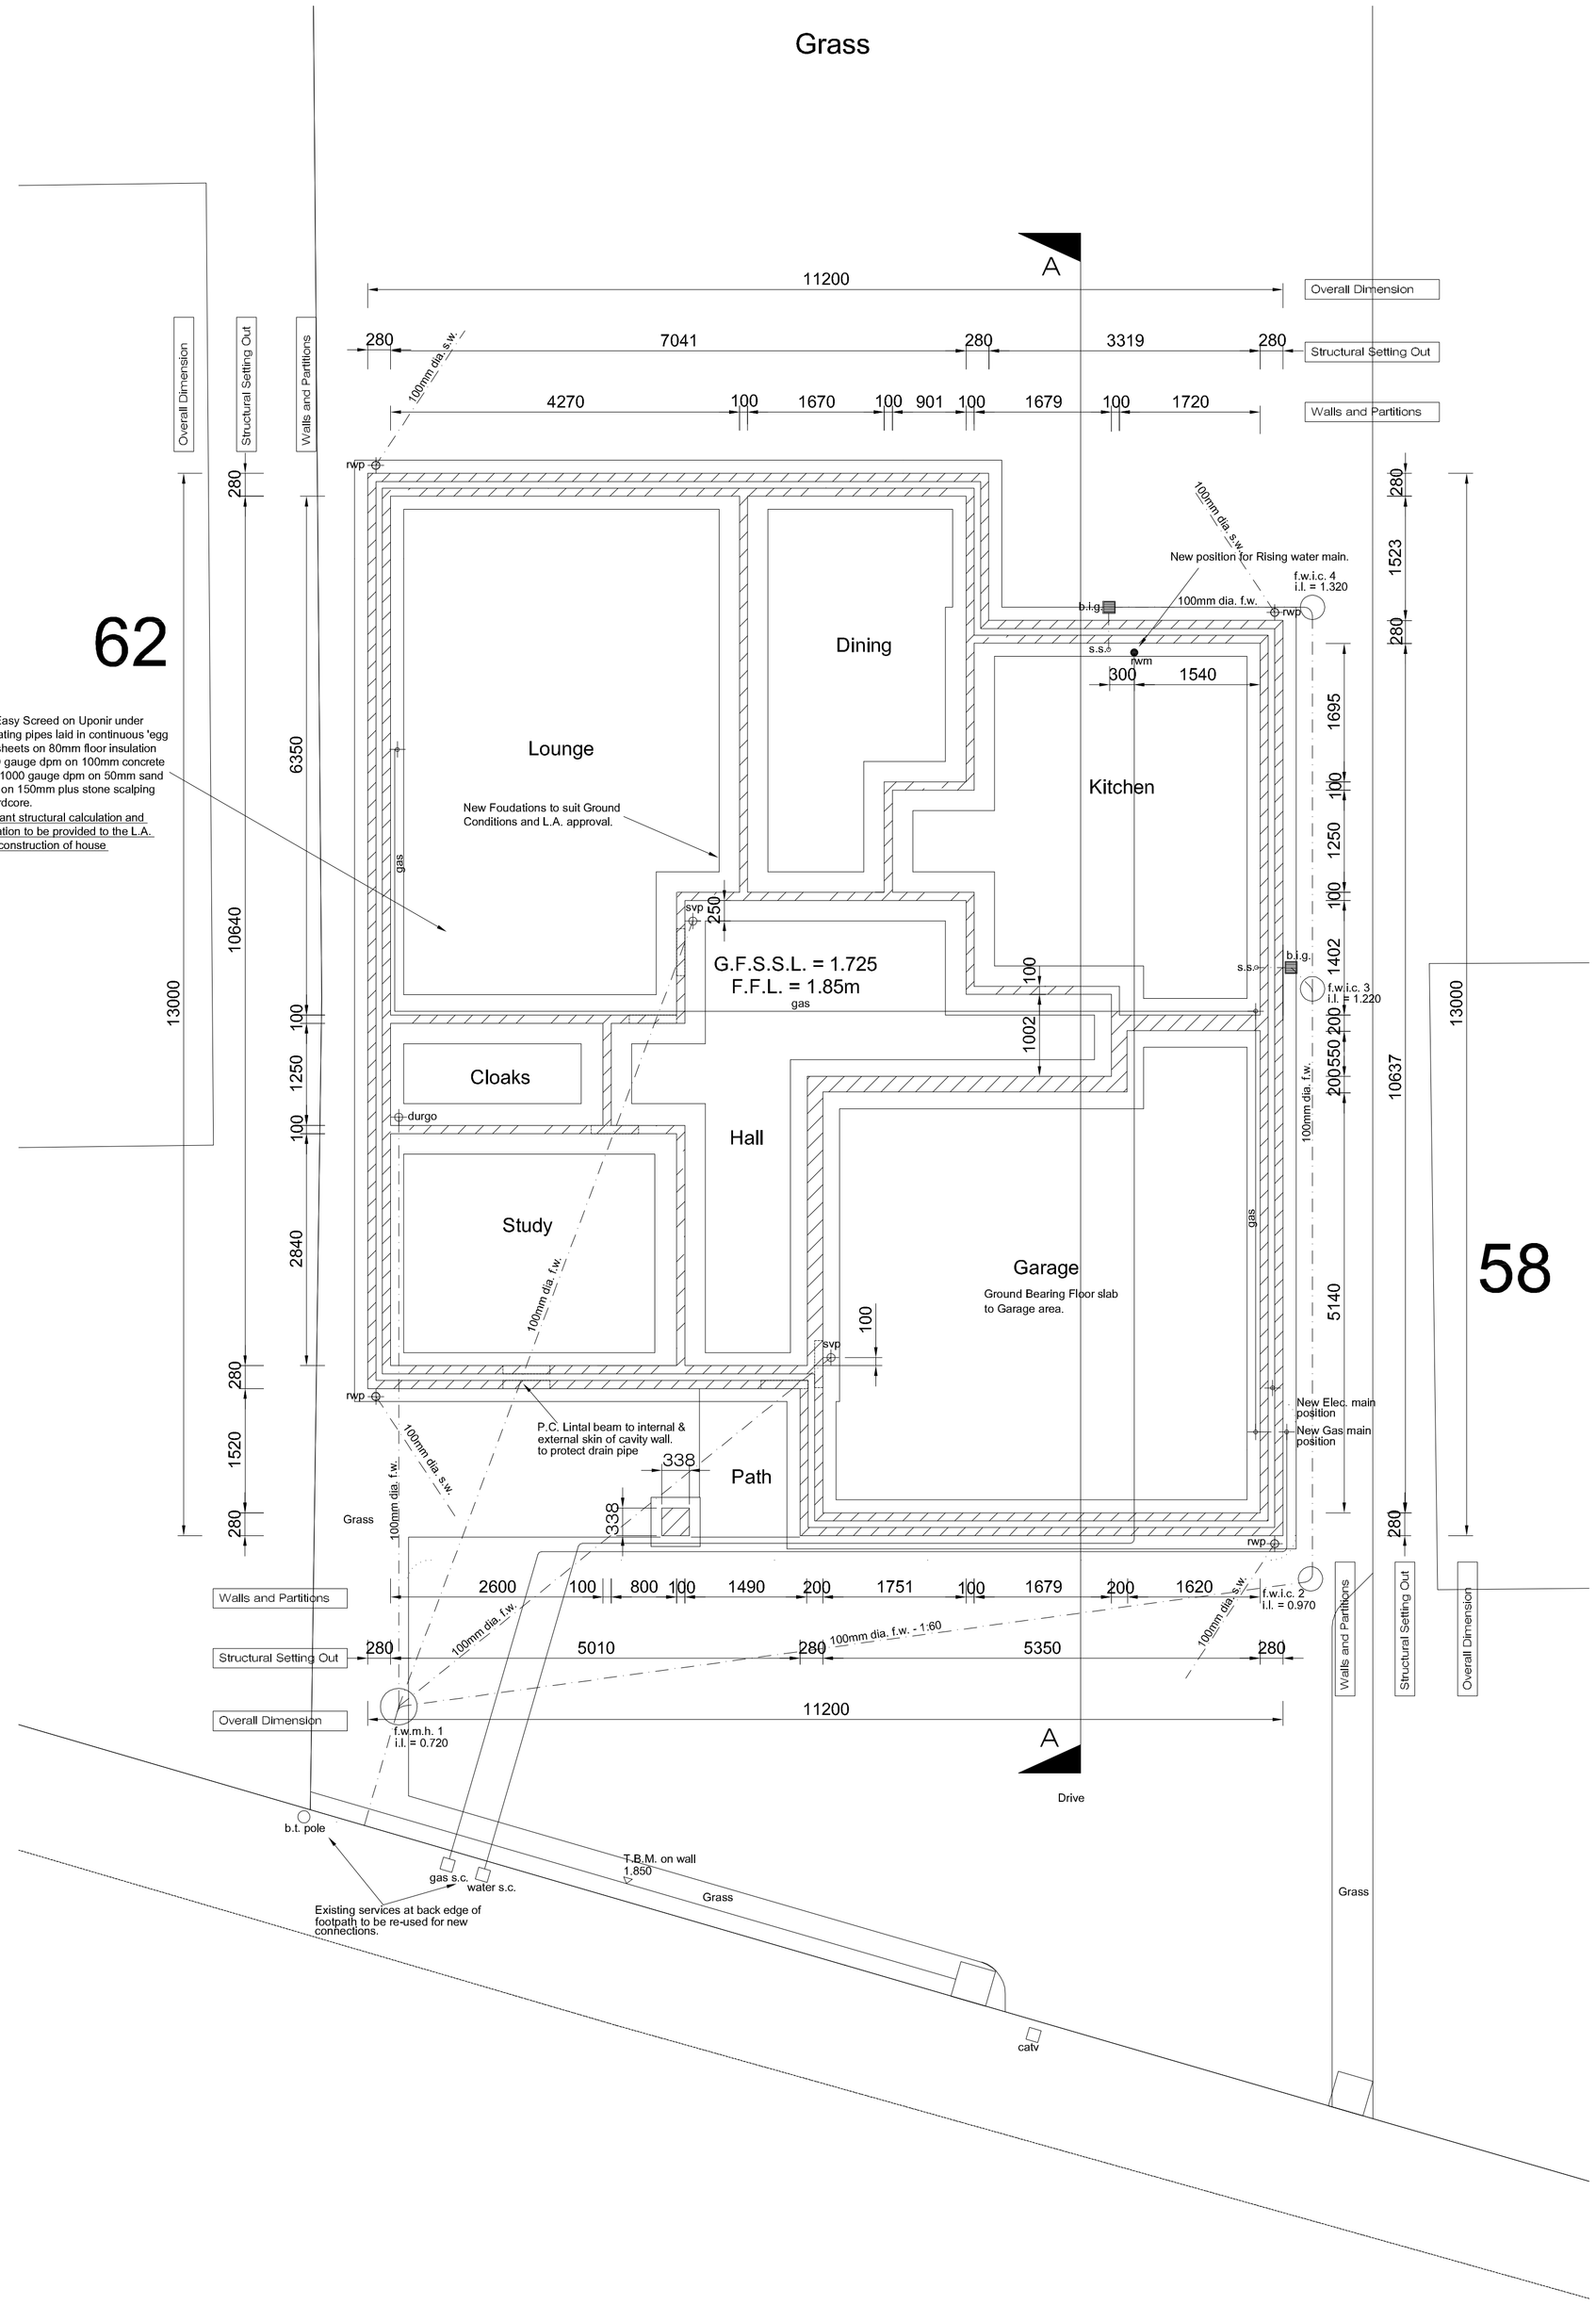

NOTES

© Copyright Reserved

1. This drawing is the copyright of ABC Designs Ltd. It may not be copied, altered or reproduced in any way whatsoever neither passed to a third party without their written authority.
2. Dimensions to be checked on site prior to commencing any work. Any discrepancies should be reported to the project designer immediately.
3. Please do not scale these drawings.
4. If in doubt ask.

Rev.	Description	Date	By	Ch

Drawing Status:

14 Ruby Close
Totton
Southampton
Hampshire
SO40 2BF

Office 02380 871104
Fax 02380 871104
Email admin@abc-designs.co.uk
Web www.abc-designs.co.uk

Client: Knightswood Construction Ltd.

Project: New Dwelling
60 Pine Road
Chandlers Ford
Hampshire

Drawing: Sub-Structure Plan

Drawn	Scale	Checked	Date
Mc	1:50 @ A1	.	Jan 05

Drawing no.	Revision
0205-WD01	.